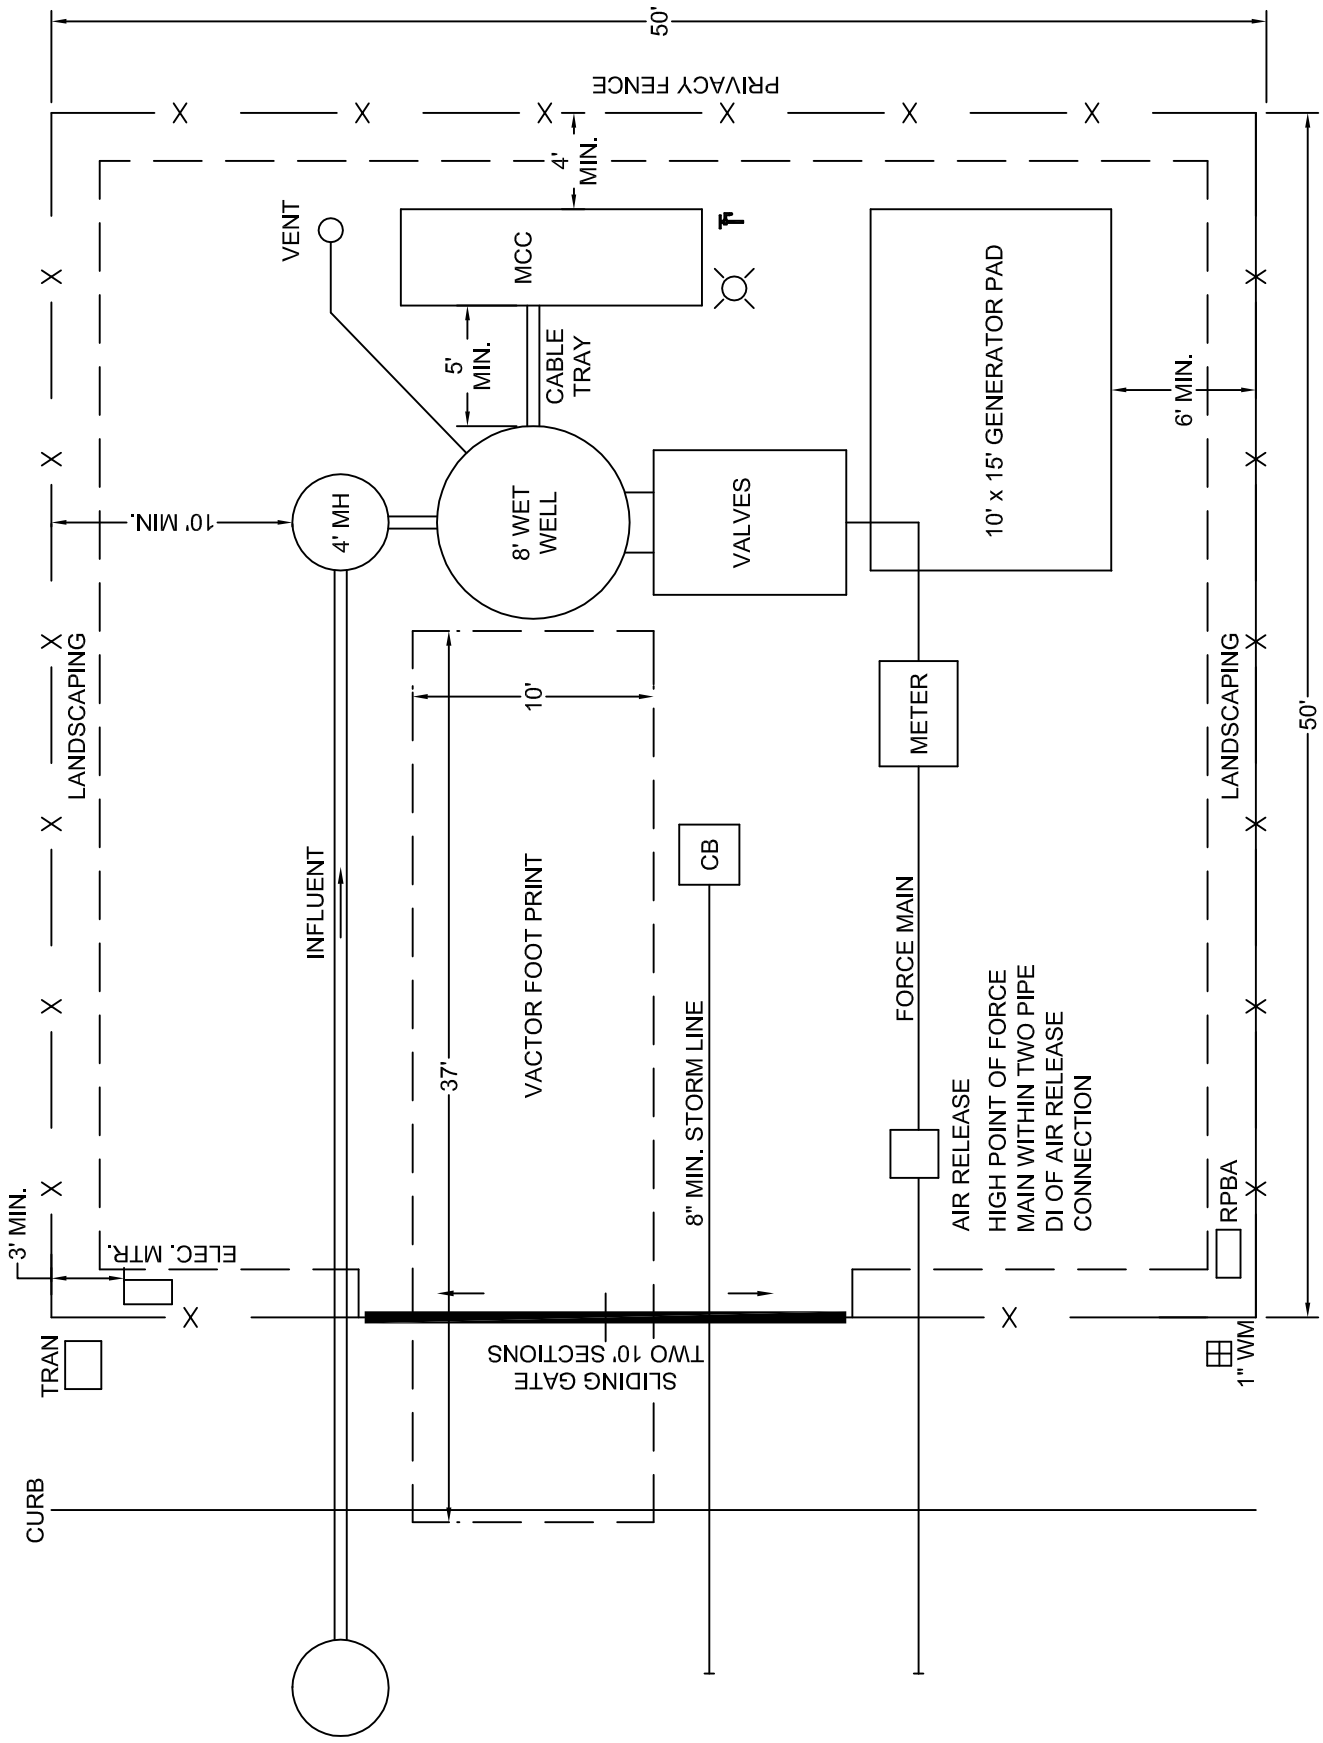

Kelso Longview
Cities Working Together

TYPICAL SUBMERSIBLE PUMP STATION SITE LAYOUT

STANDARD PLAN: **SS - 280**	CITY ENGINEER APPROVAL:
DATE: **FEB. 2007**	Longview: **C.B.**
	Kelso: **S.Z.**