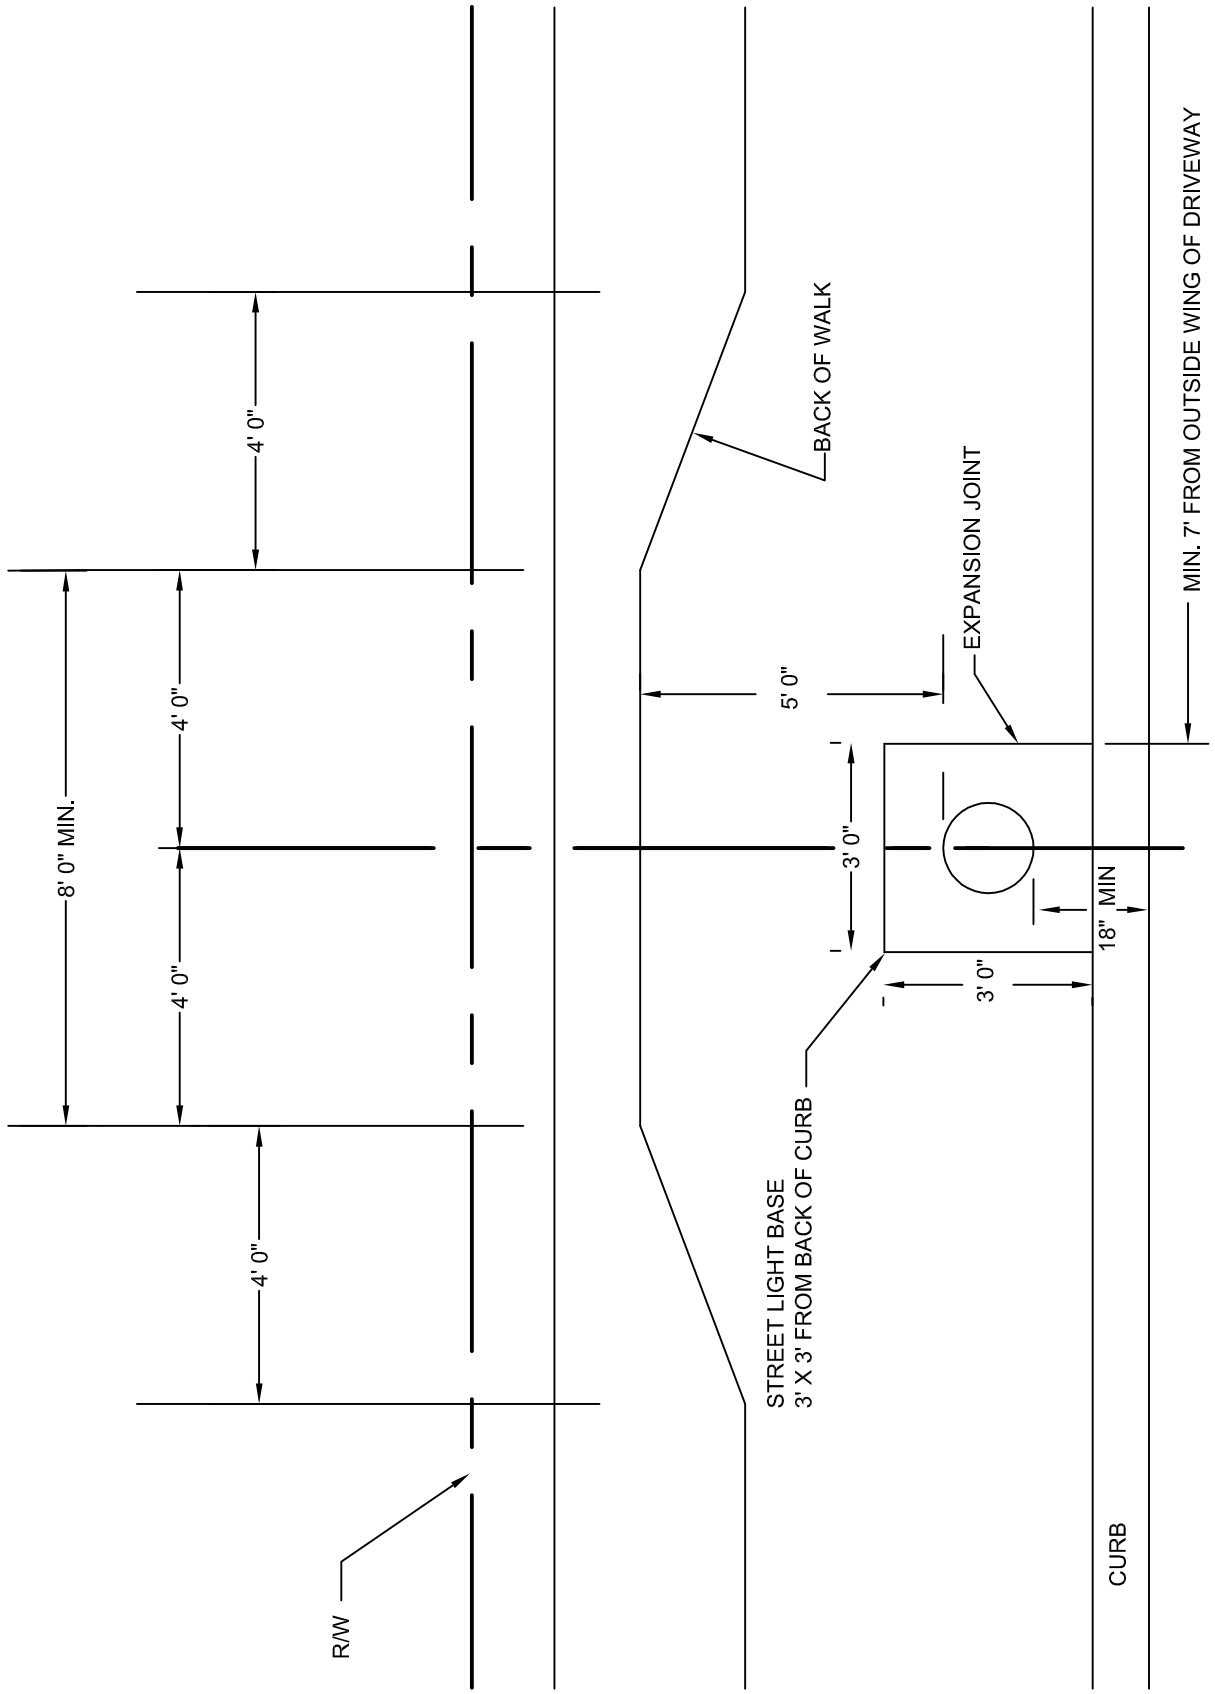

PLAN VIEW

Kelso Longview
Cities Working Together

SIDEWALK STREET LIGHT LOCATION

STANDARD PLAN: **ST - 190**	CITY ENGINEER APPROVAL:
	Longview: **C.B.**
DATE: **FEB. 2007**	Kelso: **S.Z.**