Kelso Longview
Cities Working Together

LIFT STATION VALVE PIT

STANDARD PLAN: **SS - 290**

DATE: **FEB. 2008**

CITY ENGINEER APPROVAL:

Longview: **C.B.**
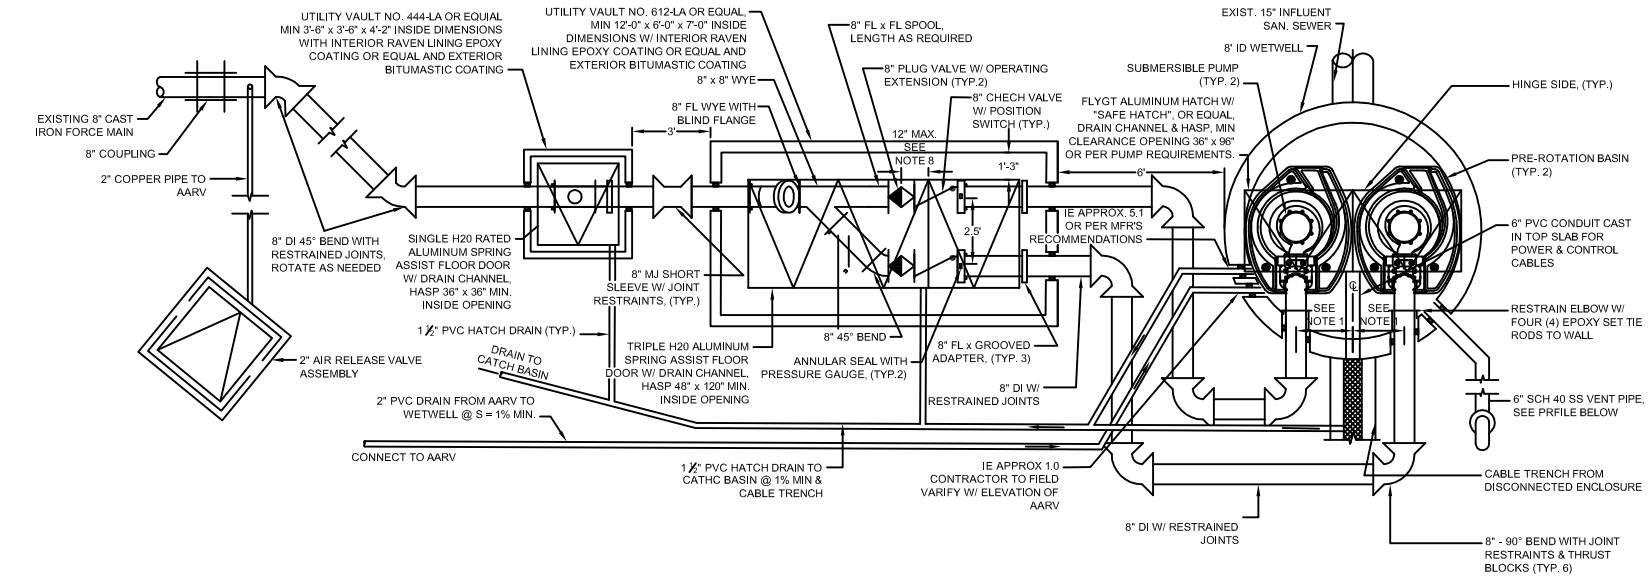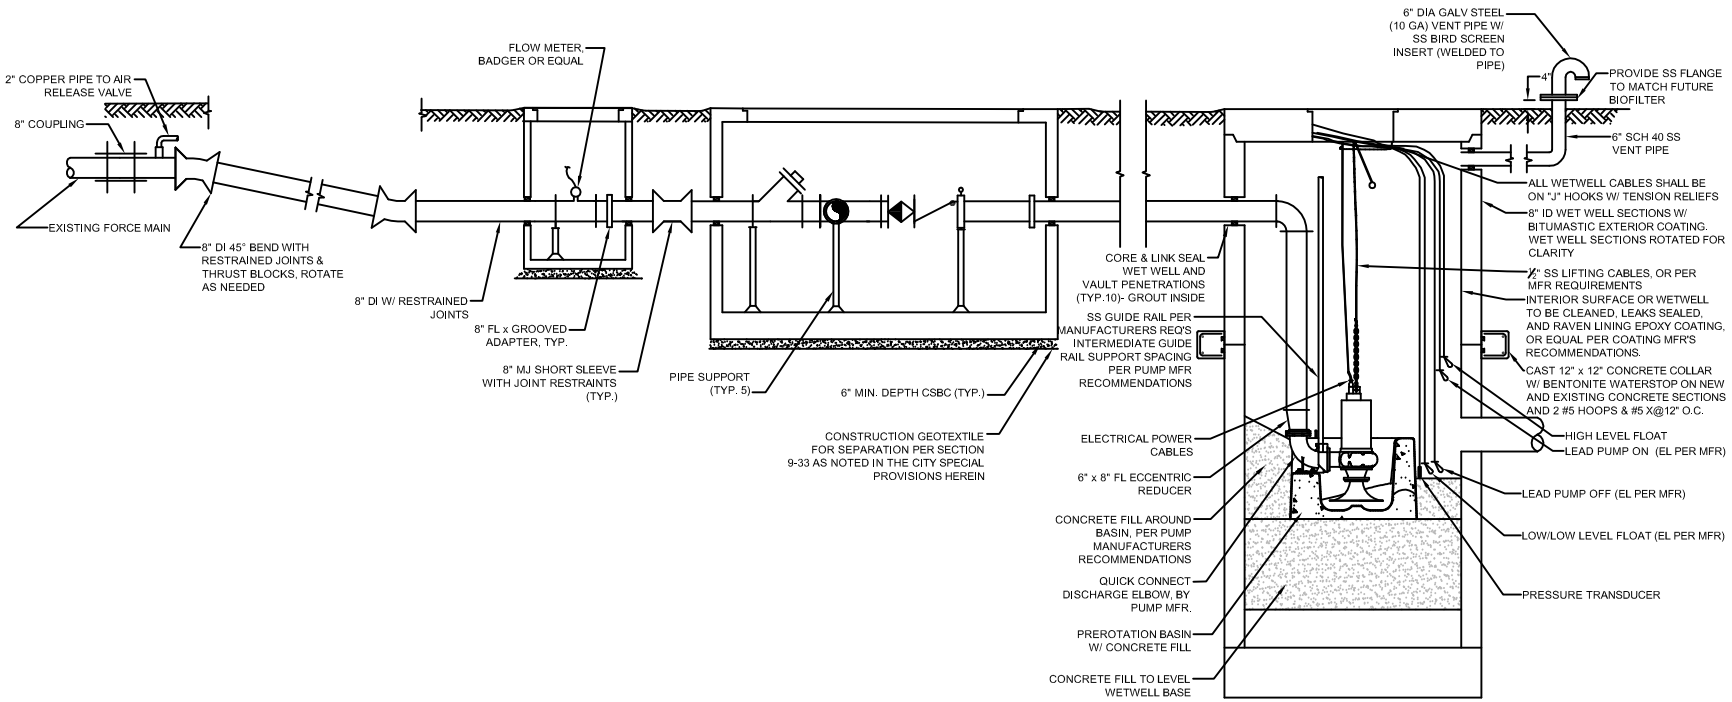
Kelso: **S.Z.**