WEST MAIN STREET REALIGNMENT

Strip Map and Existing Parcels Exhibit

July 2013

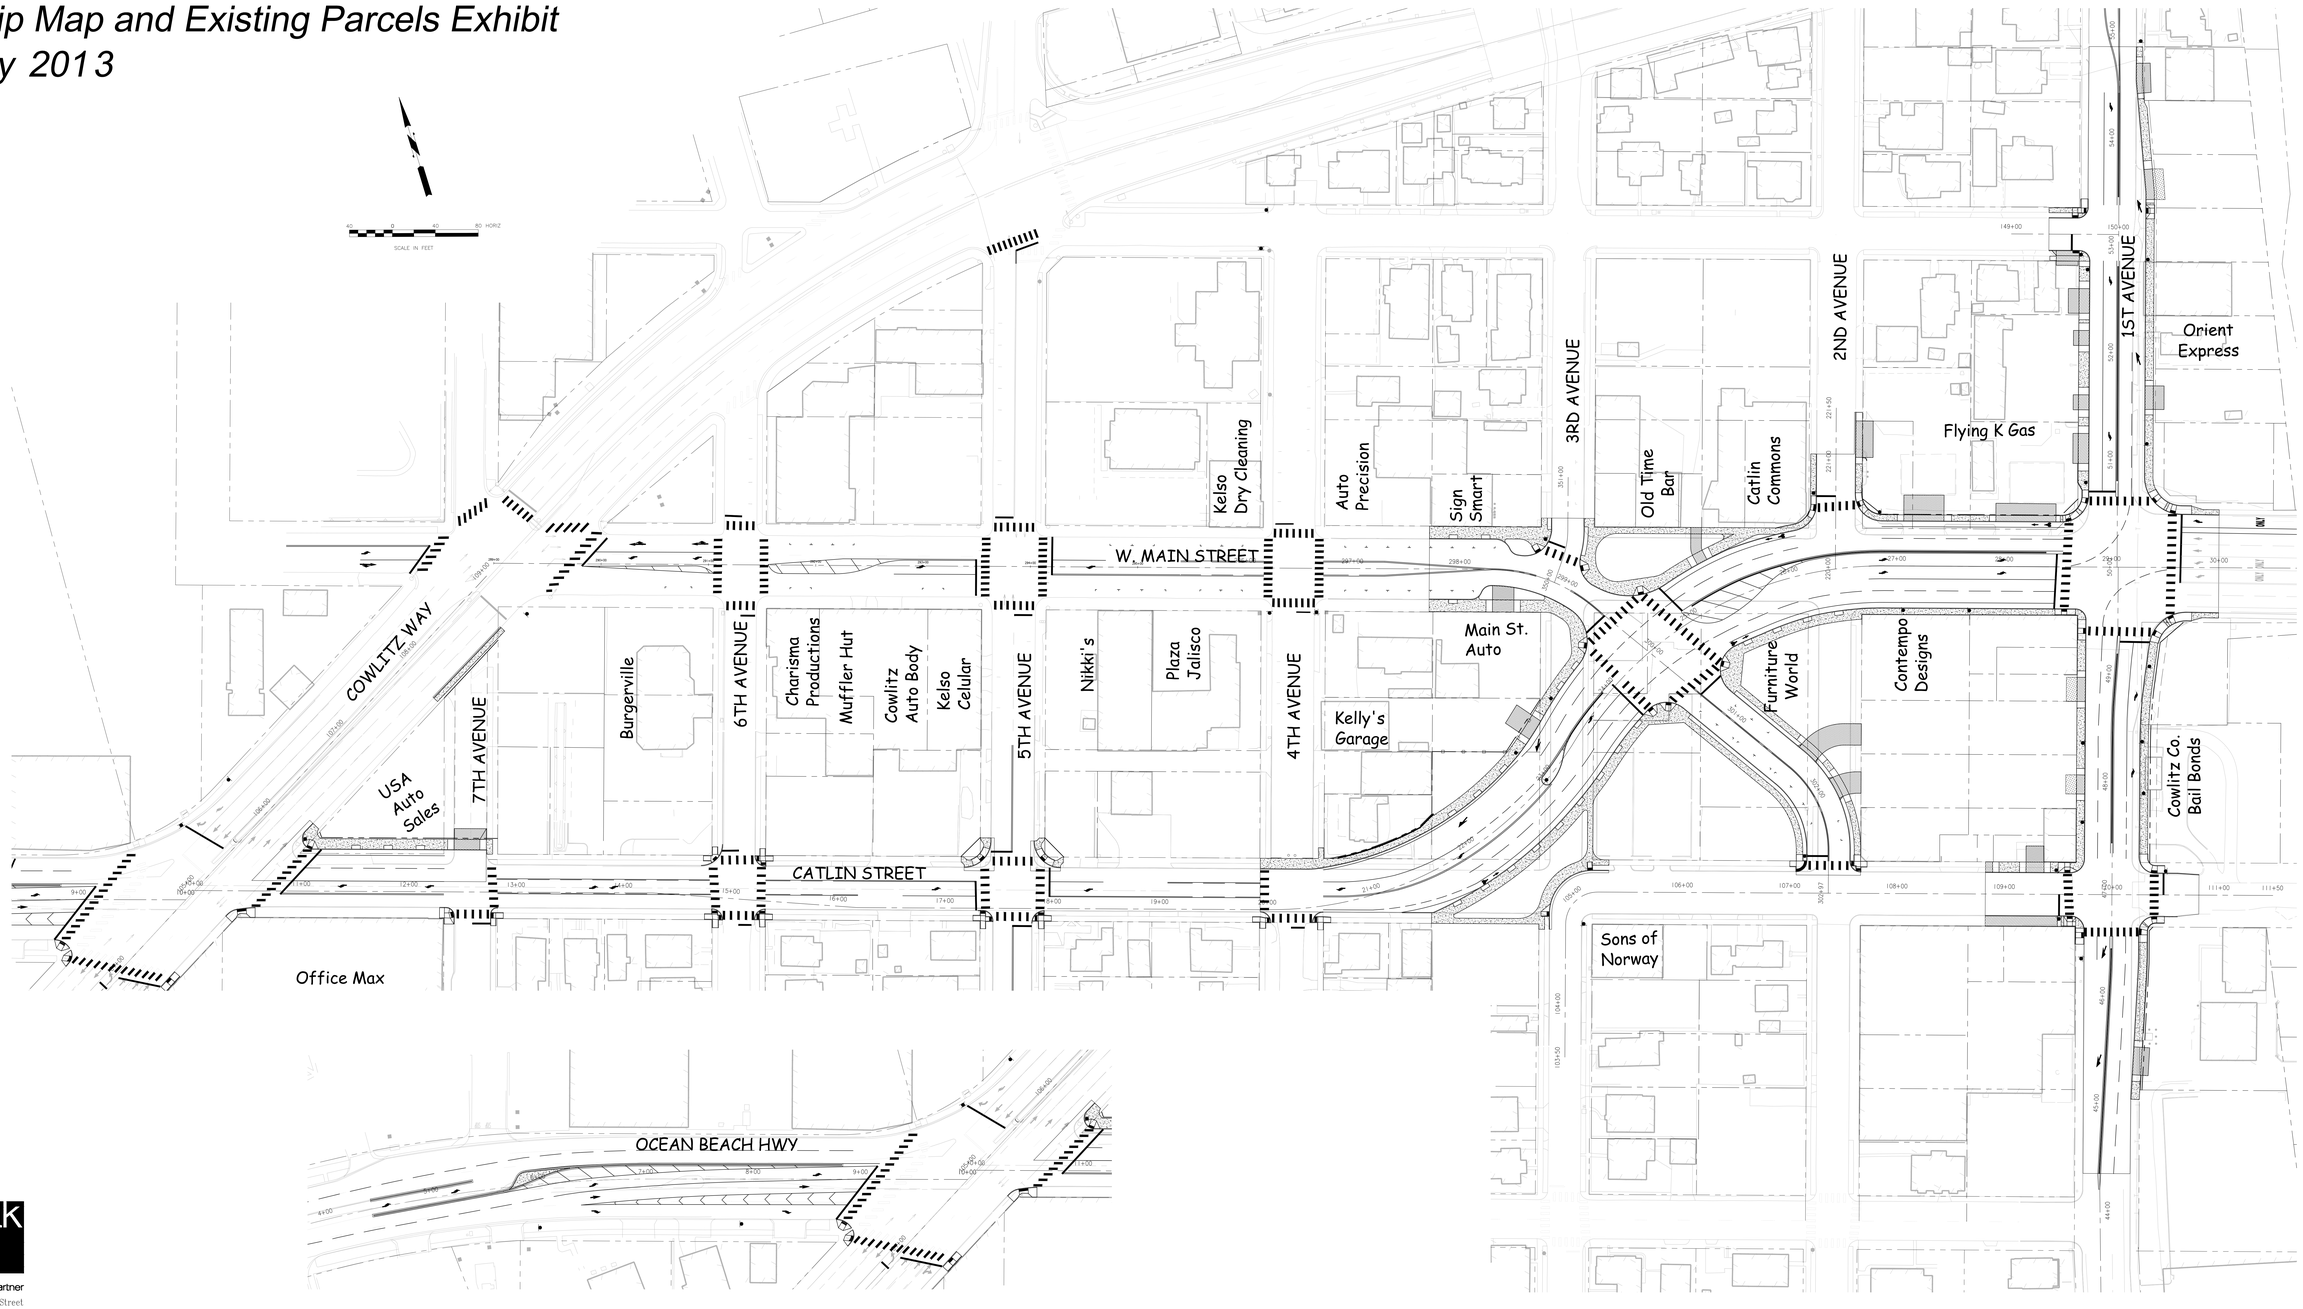

otak

HanmiGlobal Partner

700 Washington Street
Suite 401
Vancouver, WA 98660
Phone: (360) 737-9613
FAX: (360) 737-9651
www.otak.com